E-512200-06-3814-Y014-A

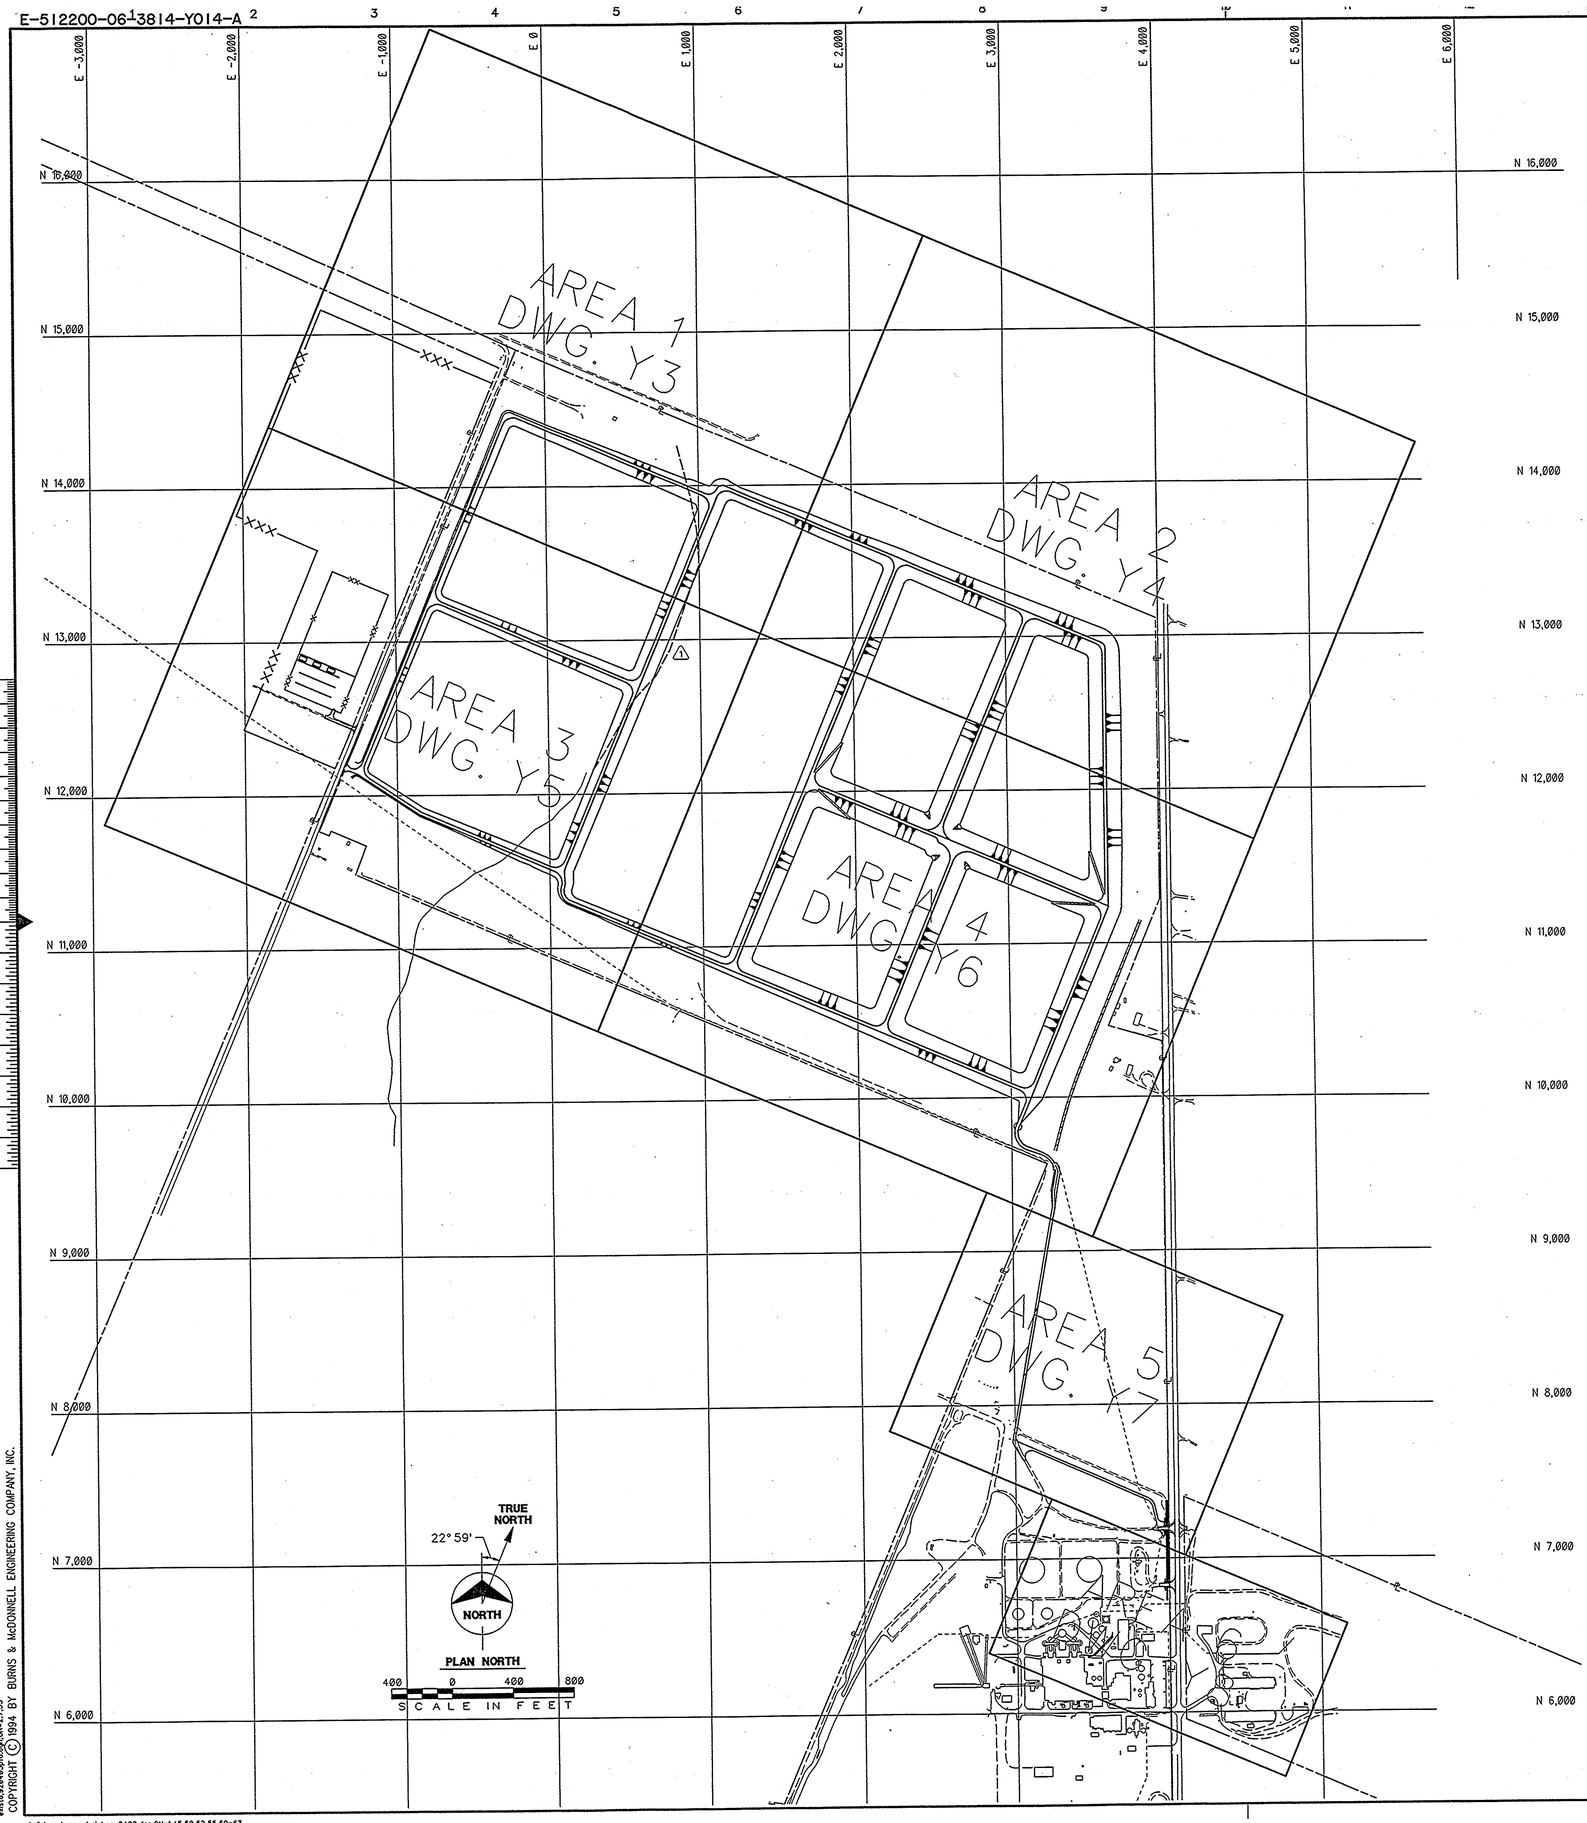

no.	date	by	revision
0	3-18-94	TLL	ISSUED TO OWNER FOR BID
	9-20-94	TLL	ISSUED AS BID
1	11-15-94	DLM	ADDED REFRACTION SEISMIC LOCATED FISSURE
	11-18-94	TLL	ISSUED PER C.O. #1
	4-8-96	DLM	**CONFORMING TO CONSTRUCTION RECORDS**

Scale For Microfilming: Millimeters / Inches

COPYRIGHT © 1994 BY BURNS & McDONNELL ENGINEERING COMPANY, INC.

Burns & McDonnell

date	detailed
JULY 29,1992	D. MADDOCK
designed	checked
M. FRERKING	T. LARSON

AEPCO

ARIZONA ELECTRIC POWER COOPERATIVE, INC.

APACHE STATION

COMBUSTION WASTE DISPOSAL FACILITY

WASTE DISPOSAL PONDS AND APPURTENANCES CONSTRUCTION

CONSTRUCTION AREA KEY PLAN

project	contract
91-033-1-010	923001-2

drawing Y2 — rev. 1

sheet of sheets

REGISTERED ARIZONA ENGINEER — JESSICA LEE LARSON — 35237 — DATE SIGNED 11-30-95

r:\dv\pwr\aepco\civ\spy2400.dgn,ON=1,45,50,52,55,59-63

CF B3814Y14